do not scale from drawing

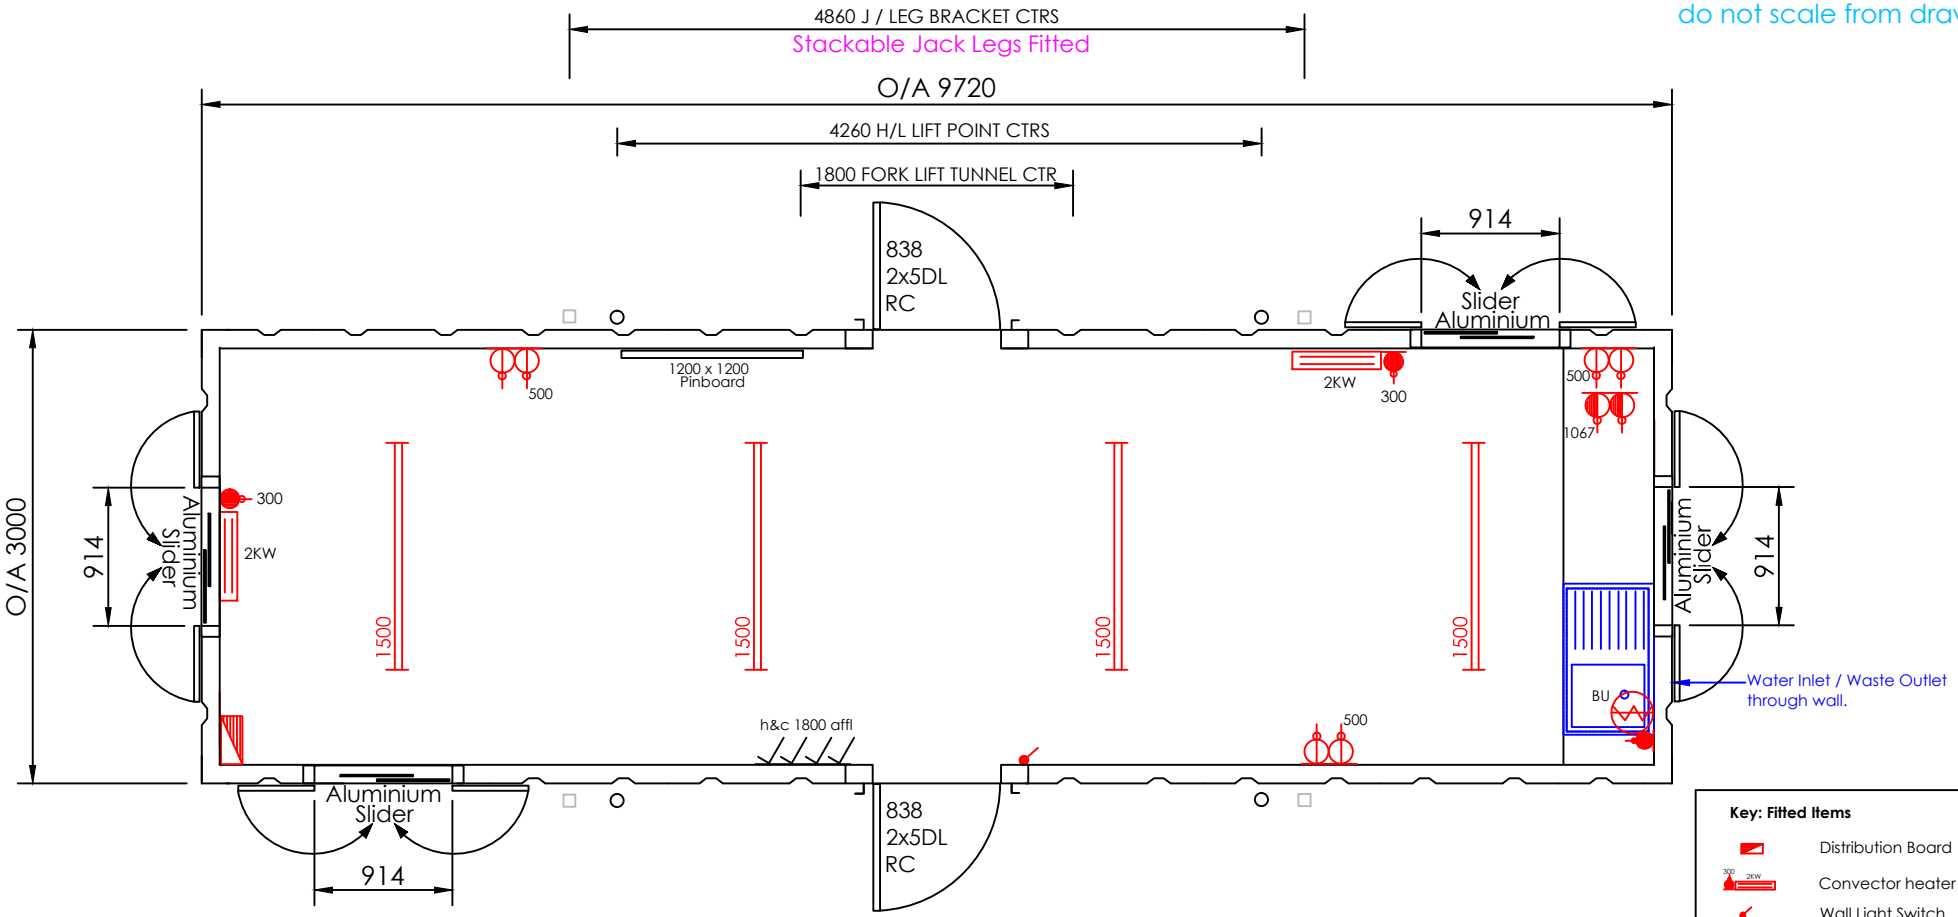

Brief External Specification.
1. Profiled Steel (2 Corri)
2. Fork Lift Tunnels Fitted
3. Staircase Fixing Bolts
4. Slotted Base Plates
5. High Level & Corner Lifting Points
6. Stackable Jacklegs Fitted
7. Sliding Window Cill Height = 960mm affl

Brief Internal Specification.
1. Ceiling Height: 2235mm.
2. Insulated Walls & roof 60mm.
3. All Electrics To Be Surface Mounted

External Finishes Mid-Sheen
Main Body: TBA
Fascia & gutters: TBA
Plinth: TBA
Door: TBA

Internal finish
Walls Vinyl faced plasterboard; Cream
Ceiling Vinyl faced plasterboard; White
Floor Polyflor XL 2mm; Mushroom 9110
Plastic architrave & window lining; Cream
Plastic skirting & top lath; Brown

Key: Fitted Items

	Distribution Board
300 2KW	Convector heater
	Wall Light Switch
300	13A Twin Socket (Low)
1067	13A Twin Socket (High)
	5L Steibel Eltron c/w Auto Reset

Unladen Weight (kg):	**4525**
Maximium Laden Weight (kg):	**8375**
Maximum Lift Weight (kg):	**8000**

DRAFT COPY ONLY

Client: **Banner Plant**

Title: **32' x 10' Canteen Unit**

Date: 07/02/12	Scale: 1:50
Dwg No: **02.2199.3**	Drawn: PMY